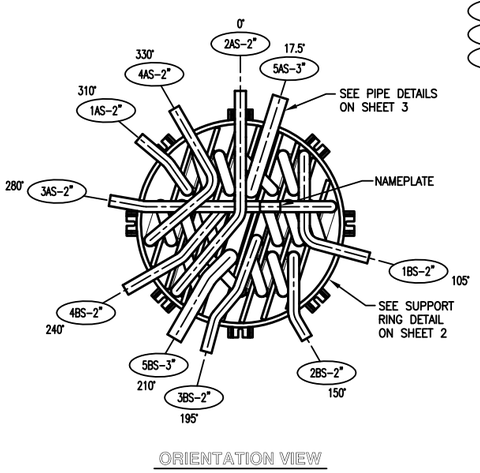

ORIENTATION VIEW

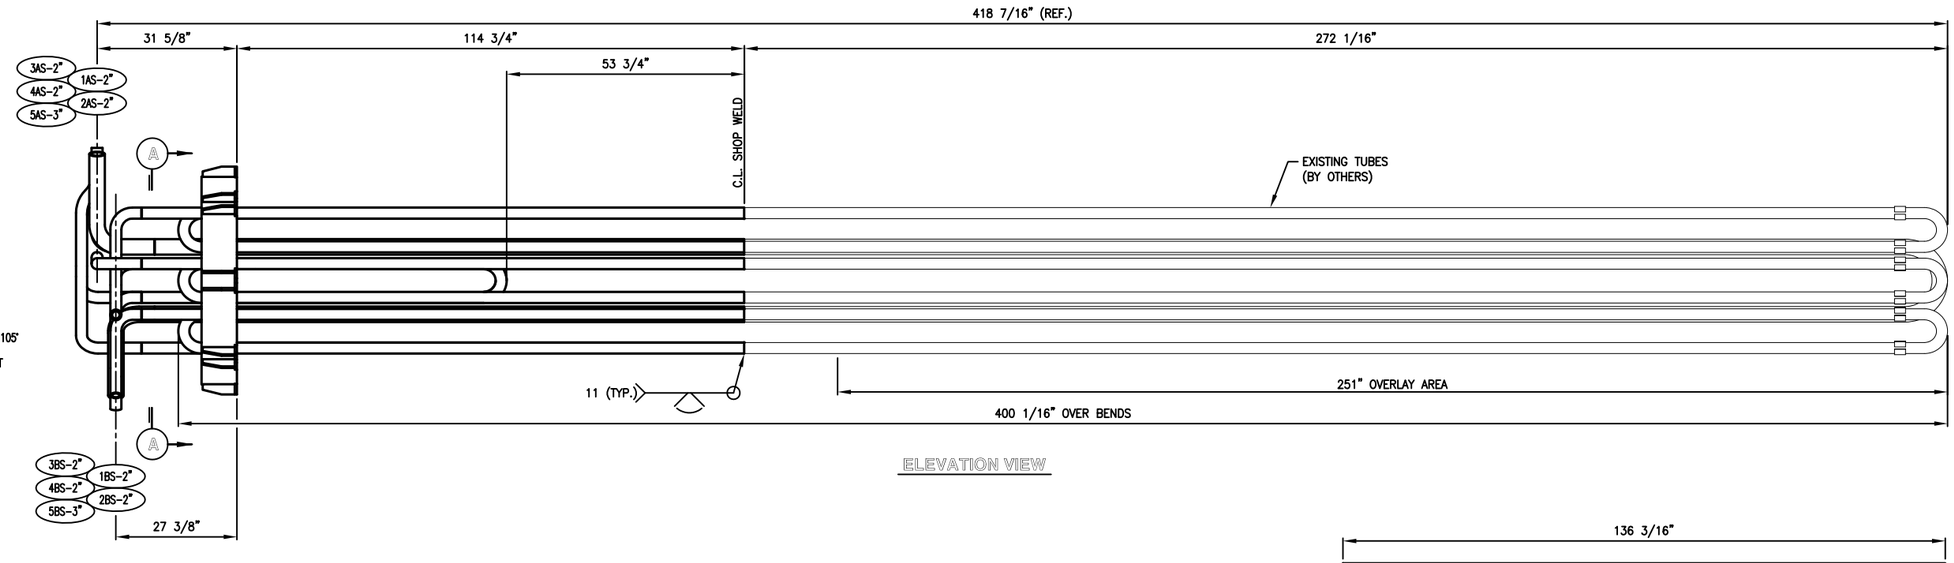

ELEVATION VIEW

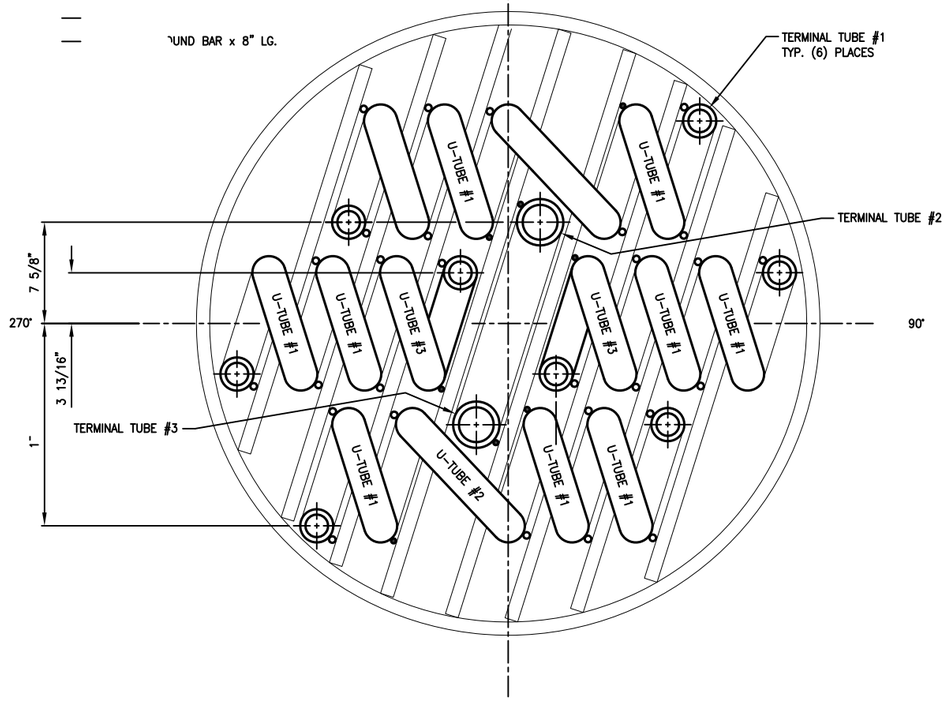

SECTION A-A
SCALE: 3X

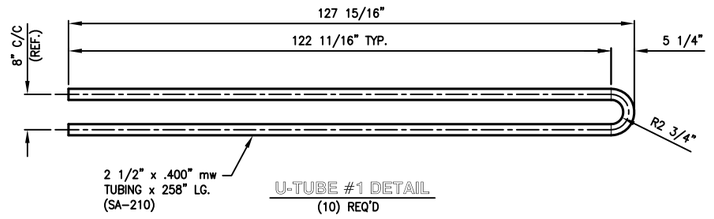

U-TUBE #1 DETAIL
(10) REQ'D

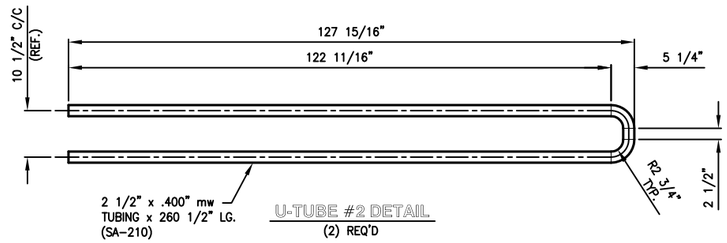

U-TUBE #2 DETAIL
(2) REQ'D

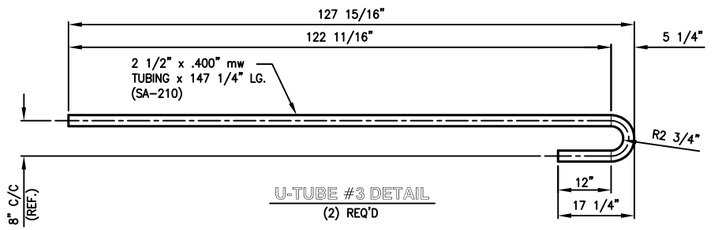

U-TUBE #3 DETAIL
(2) REQ'D

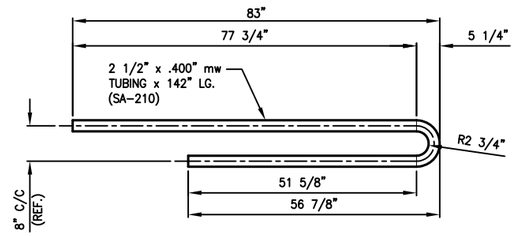

U-TUBE #4 DETAIL
(2) REQ'D

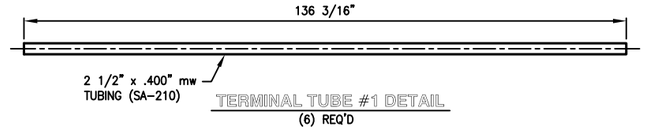

TERMINAL TUBE #1 DETAIL
(6) REQ'D

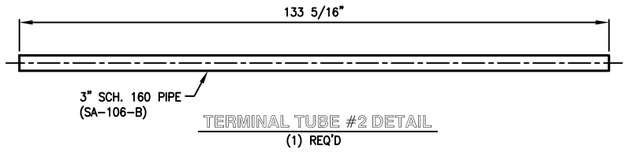

TERMINAL TUBE #2 DETAIL
(1) REQ'D

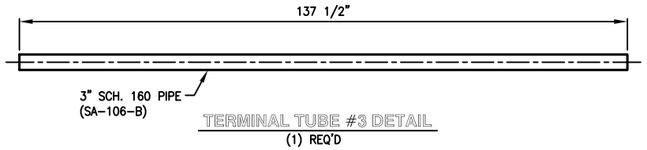

TERMINAL TUBE #3 DETAIL
(1) REQ'D